
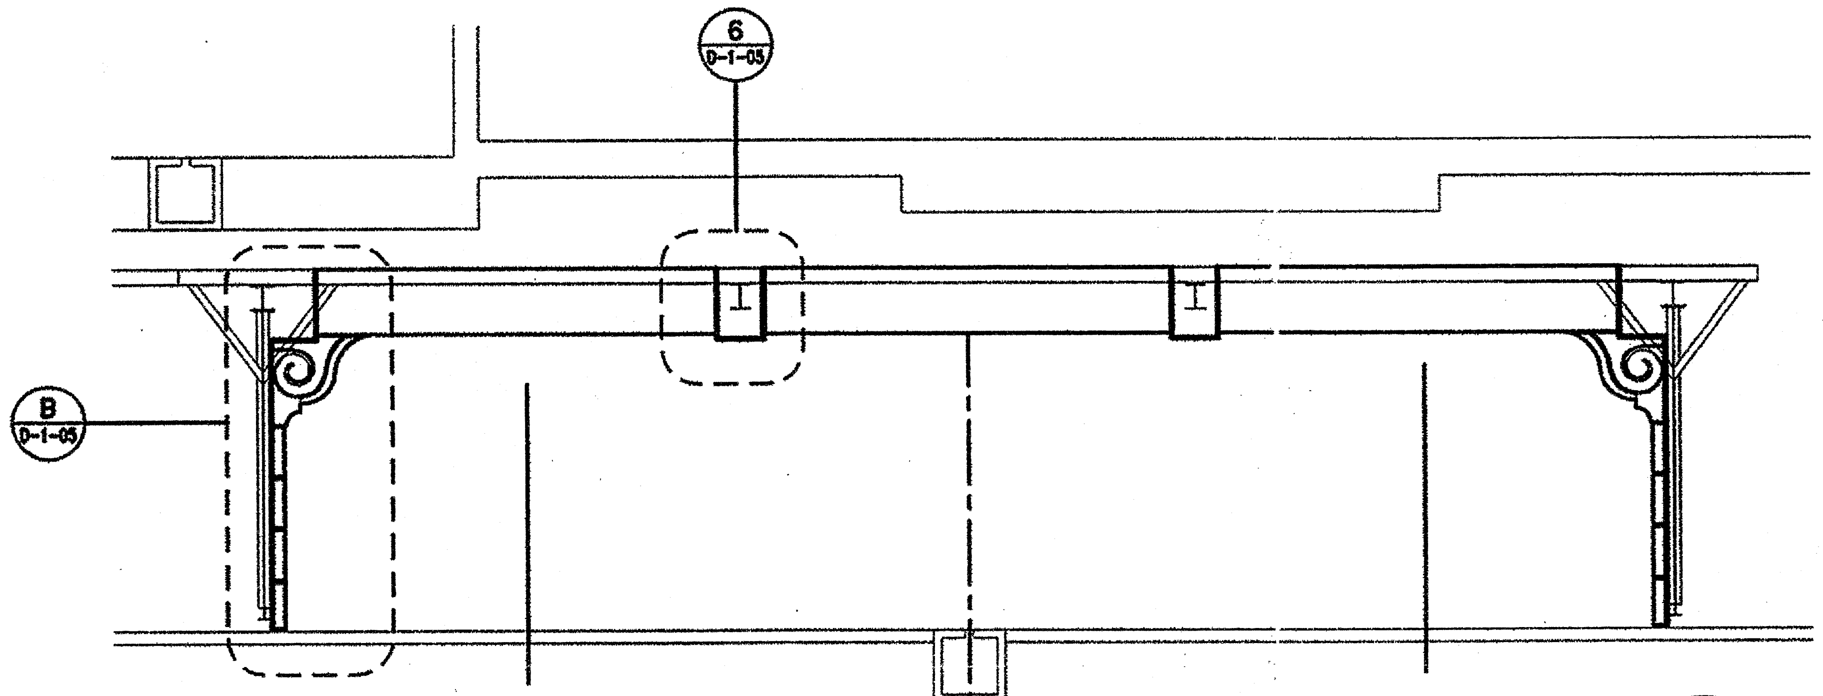


SECTION: CHAMBER OF DESTINY

SCALE: 1/4"=1'-0"


D
D-1-01 | D-1-03

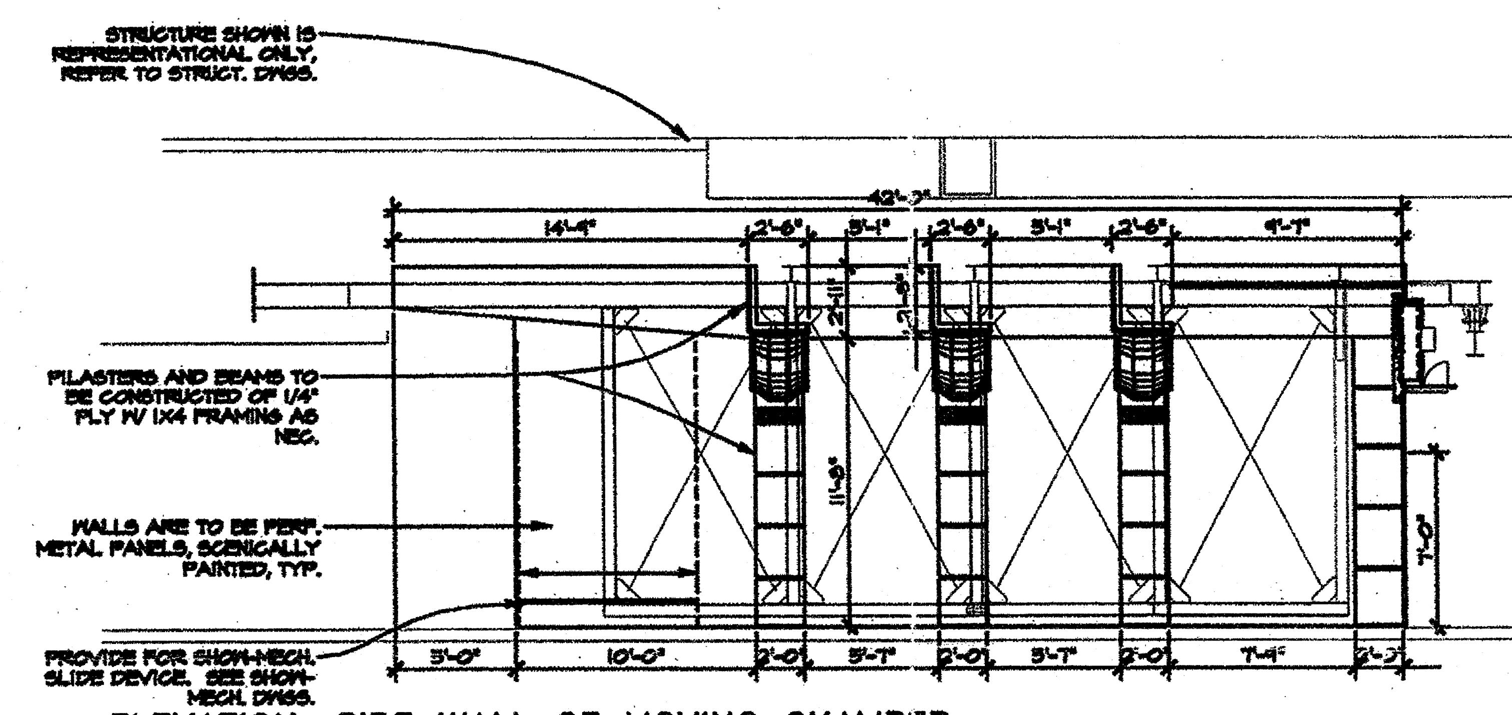

ELEVATION: SIDE WALL OF MOVING CHAMBER

SCALE: 1/4"=1'-0"


C
D-1-01 | D-1-03

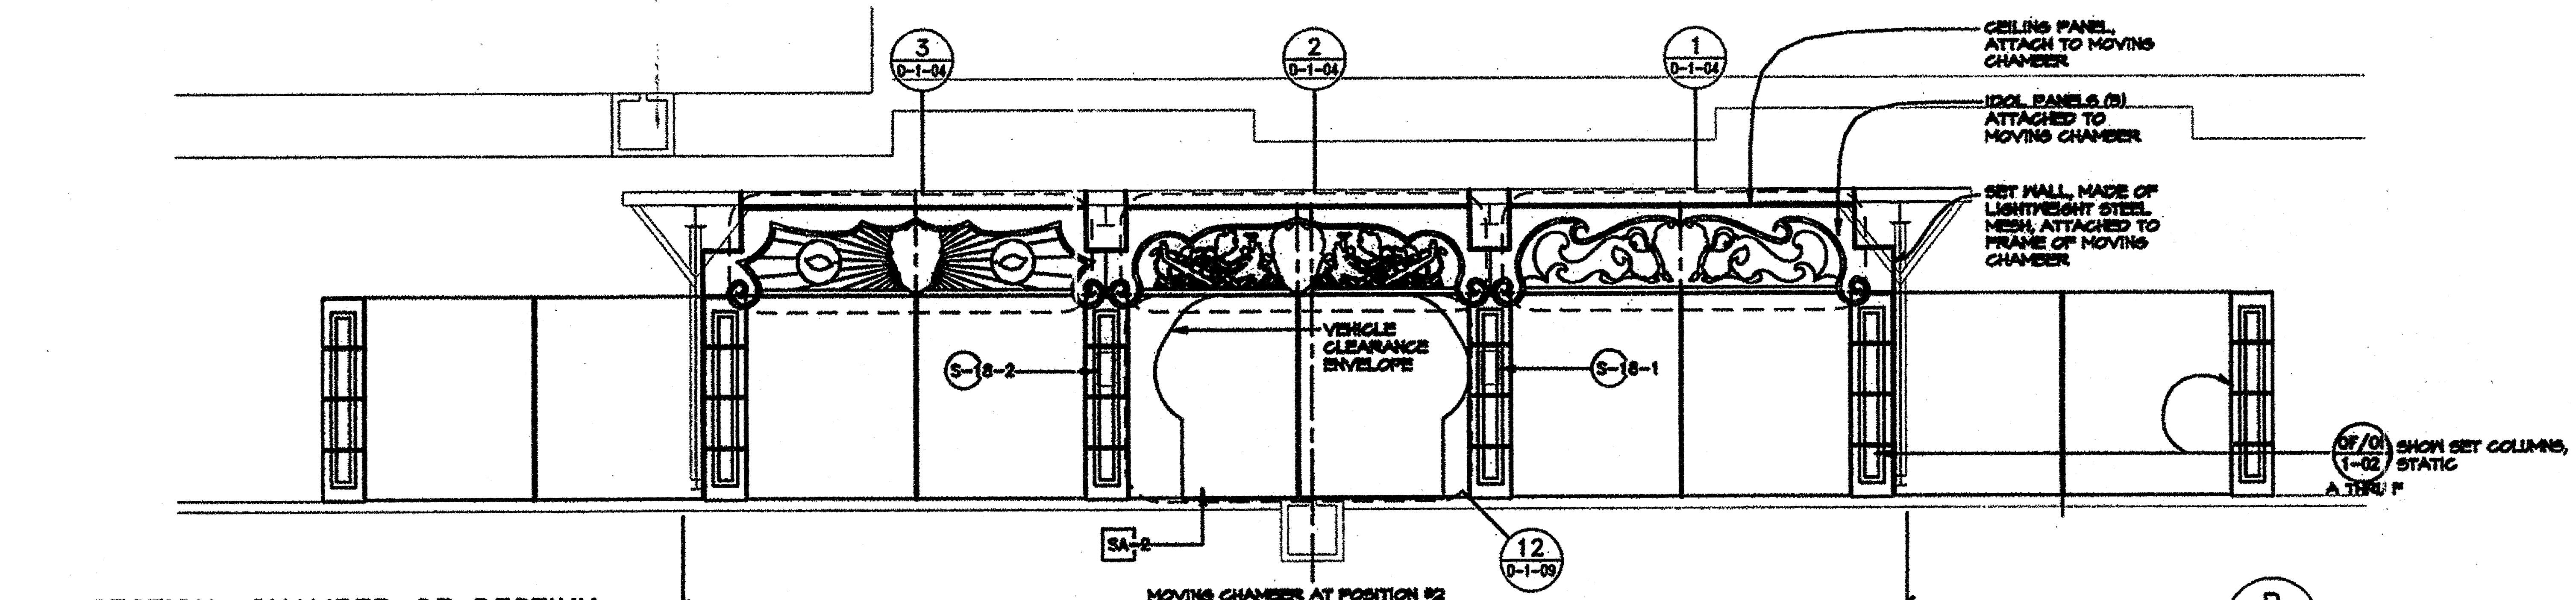

SECTION: CHAMBER OF DESTINY

SCALE: 1/4"=1'-0"

B
D-1-01 | D-1-03

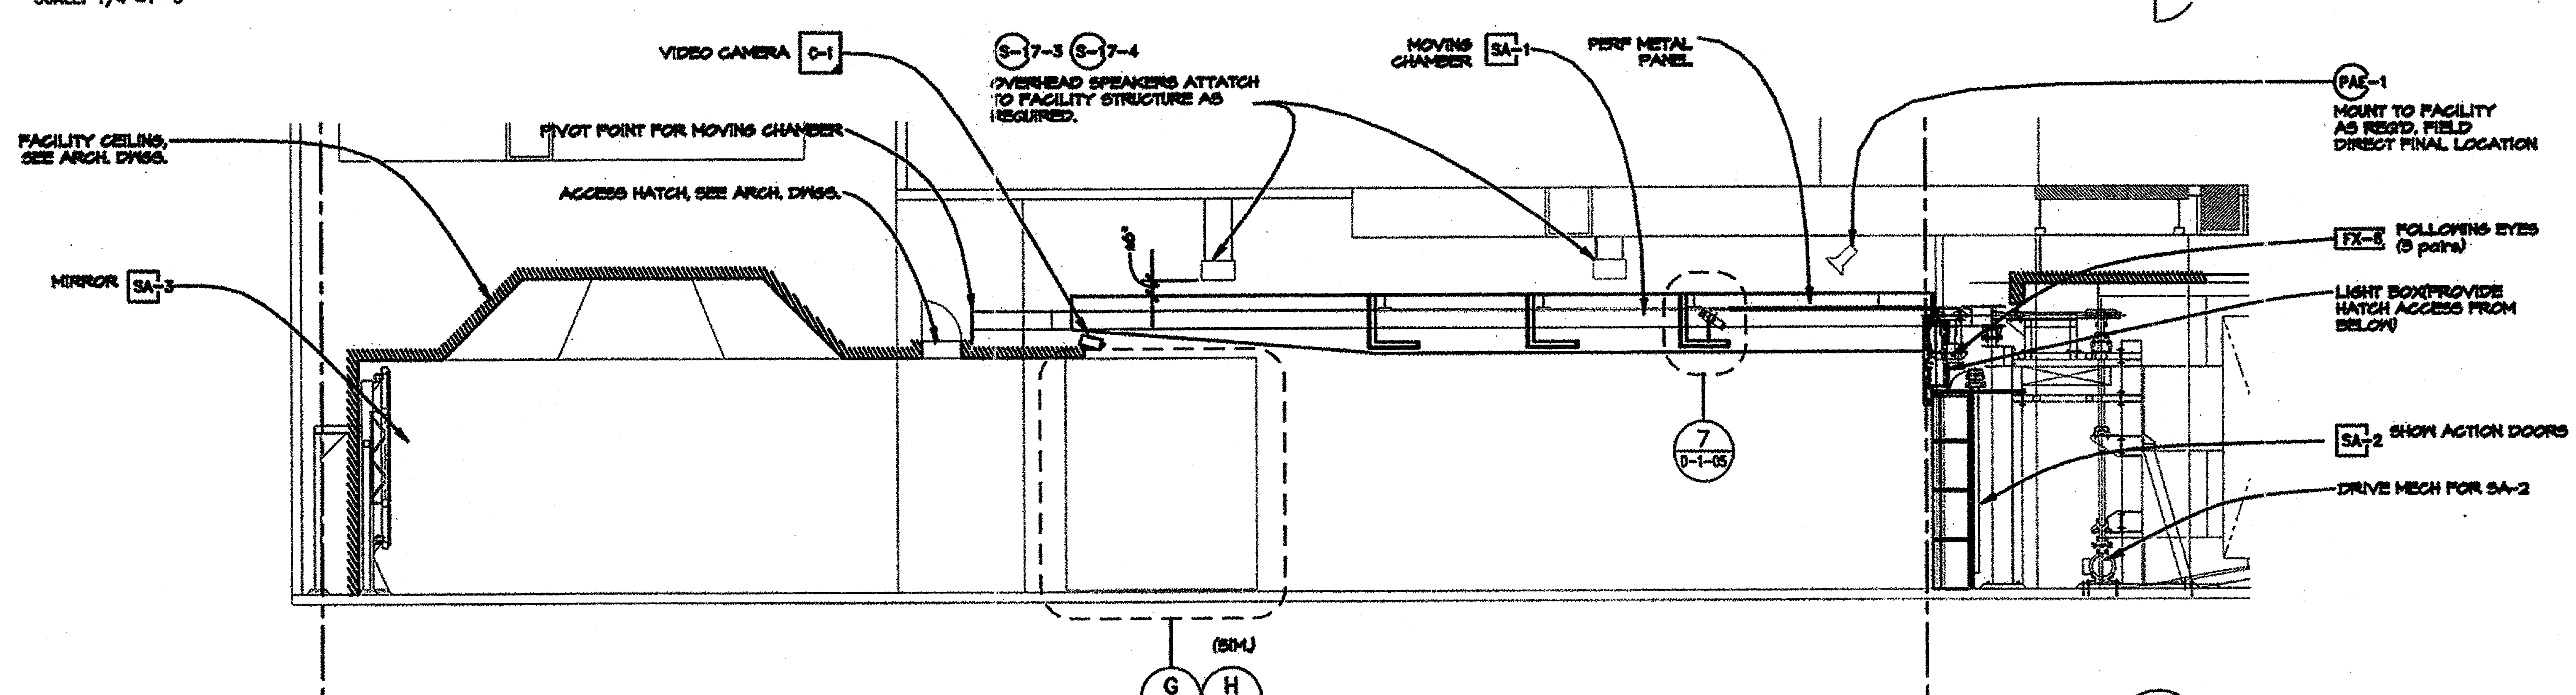

SECTION: CHAMBER OF DESTINY

SCALE: 1/4"=1'-0"

A
D-1-01 | D-1-03

GENERAL NOTES:

- SHOW SET DRAWINGS SERVE AS A COORDINATION TOOL DESCRIBING THE FORM AND DESIGN OF THE SHOW. FINAL FINISH AND CHARACTER IS DETERMINED BY THE ART DIRECTOR.
- REFER TO MODEL AND ILLUSTRATIONS FOR GENERAL ART DIRECTION AND INTENT (CHARACTER AND THEMING).
- REFER TO FACILITY DRAWINGS FOR CURRENT STRUCTURAL AND ARCHITECTURAL INFORMATION.

ISSUE NO.	APPR. BY	DATE	DESCRIPTION OF REVISIONS
9			
8			
7			
6			
5			
4			
3			
2		12/10/93	FACILITY COMPLETION PACKAGE
1		9/24/93	95% RELEASE FOR PRODUCTION
			ISSUED FOR

NOTICES:

CONTRACTOR SHALL VERIFY ALL CONDITIONS ON JOB SITE & NOTIFY THE THE PROJECT ENGINEER OF ANY VARIATIONS FROM DIMENSIONS SHOWN ON THESE DRAWINGS BEFORE PROCEEDING WITH ANY CONSTRUCTION.

KEY PERSONS AND APPROVALS

PROJECT MANAGER: DAVID TODD
DRAWN: BLOOM
FACILITY DESIGN MANAGER: VAL USLE
CHECKED:
PROJECT SHOW PRODUCER: SUSAN BONDS
APPROVED:
PROJECT SHOW SET DESIGNER: DAVID EDMINSTER
DATE:
C.F.No. D-1-03
Walt Disney Imagineering
1401 Flower Street
Glendale, CA 91221-5020
(818) 544-6500

PROJECT DESIGNED FOR:

Disneyland®
ANAHEIM, CALIFORNIA

PROJECT AREA: ADVENTURELAND

UNIT NAME: INDIANA JONES EXPEDITIONS

W.B.S. NO.:

SHEET TITLE: SCENE 1 SECTIONS CHAMBER OF DESTINY

PHASE: CD | PROJECT CODE NUMBER:

DRAWING NO.: D-1-03 | REVISION NO.: △

NAME: P:\SHARED\INDY\AF\DD\WP\SC1\D-1-03.DWG DATE: DEC 09, 1993 TIME: 2:01 AM